


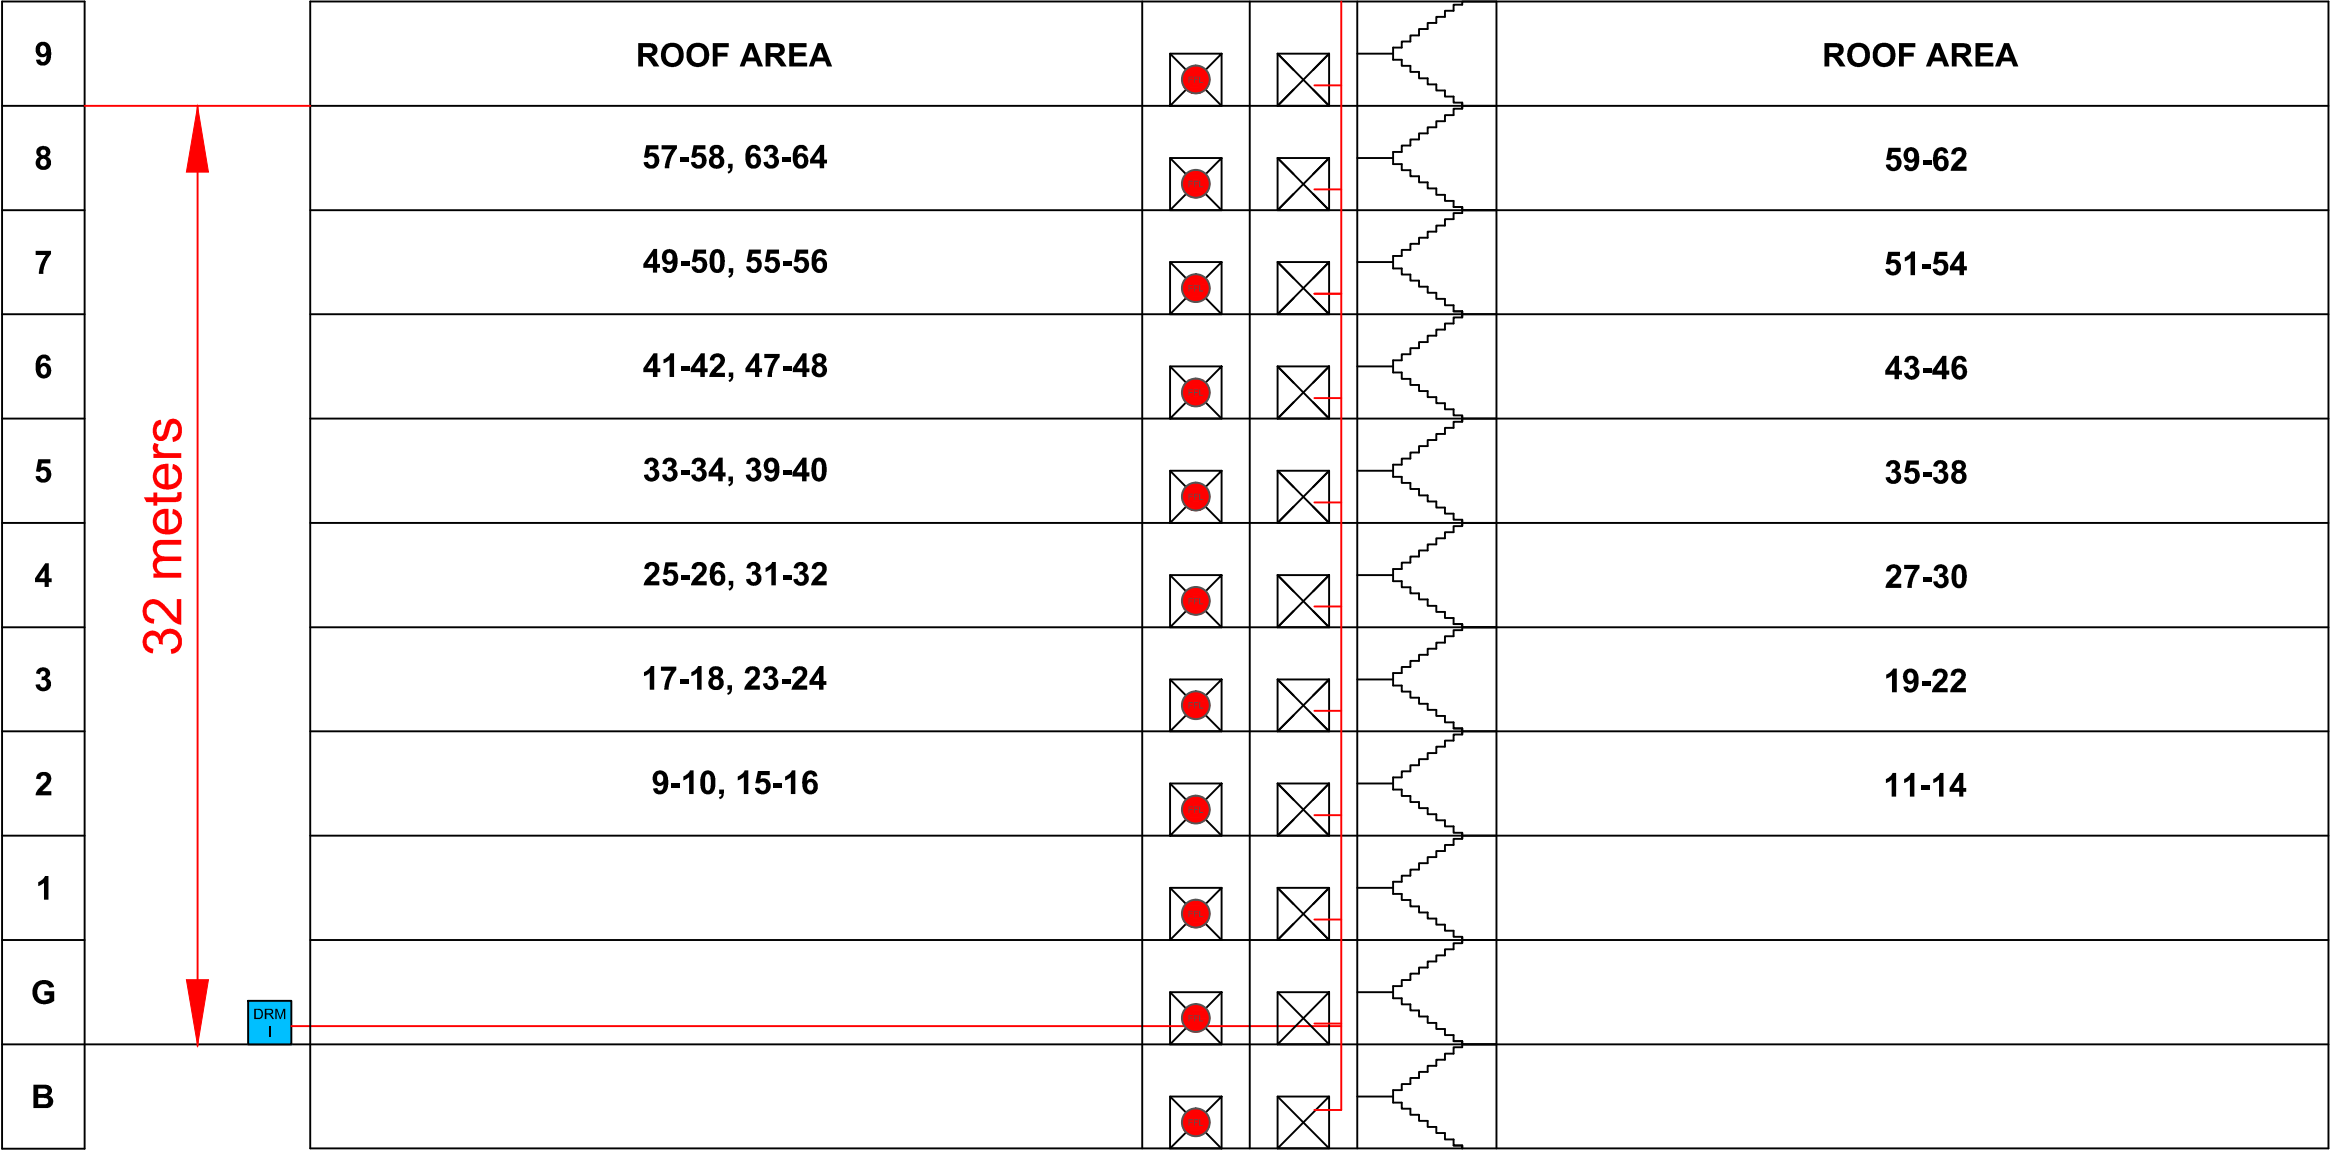

NOTE:

MEASUREMENTS ARE APPROXIMATE

KEY:

 FIREFIGHTING LIFT

 DRY RISER INLET

 DRY RISER SCHEMATIC



DRAWING No.	APPROVED BY
002	
DRAWN BY	CHECKED BY
AN	MP

DESCRIPTION
VERTICAL SECTION SCHEMATIC
SITE ADDRESS
1-64 ENDEAVOUR HOUSE, 47 CUBA STREET, E14 8GZ

JOB NUMBER		DATE
N/A		23/09/23
SCALE	UNIT	REVISION
N.T.S	mm	INFORMATION ONLY