


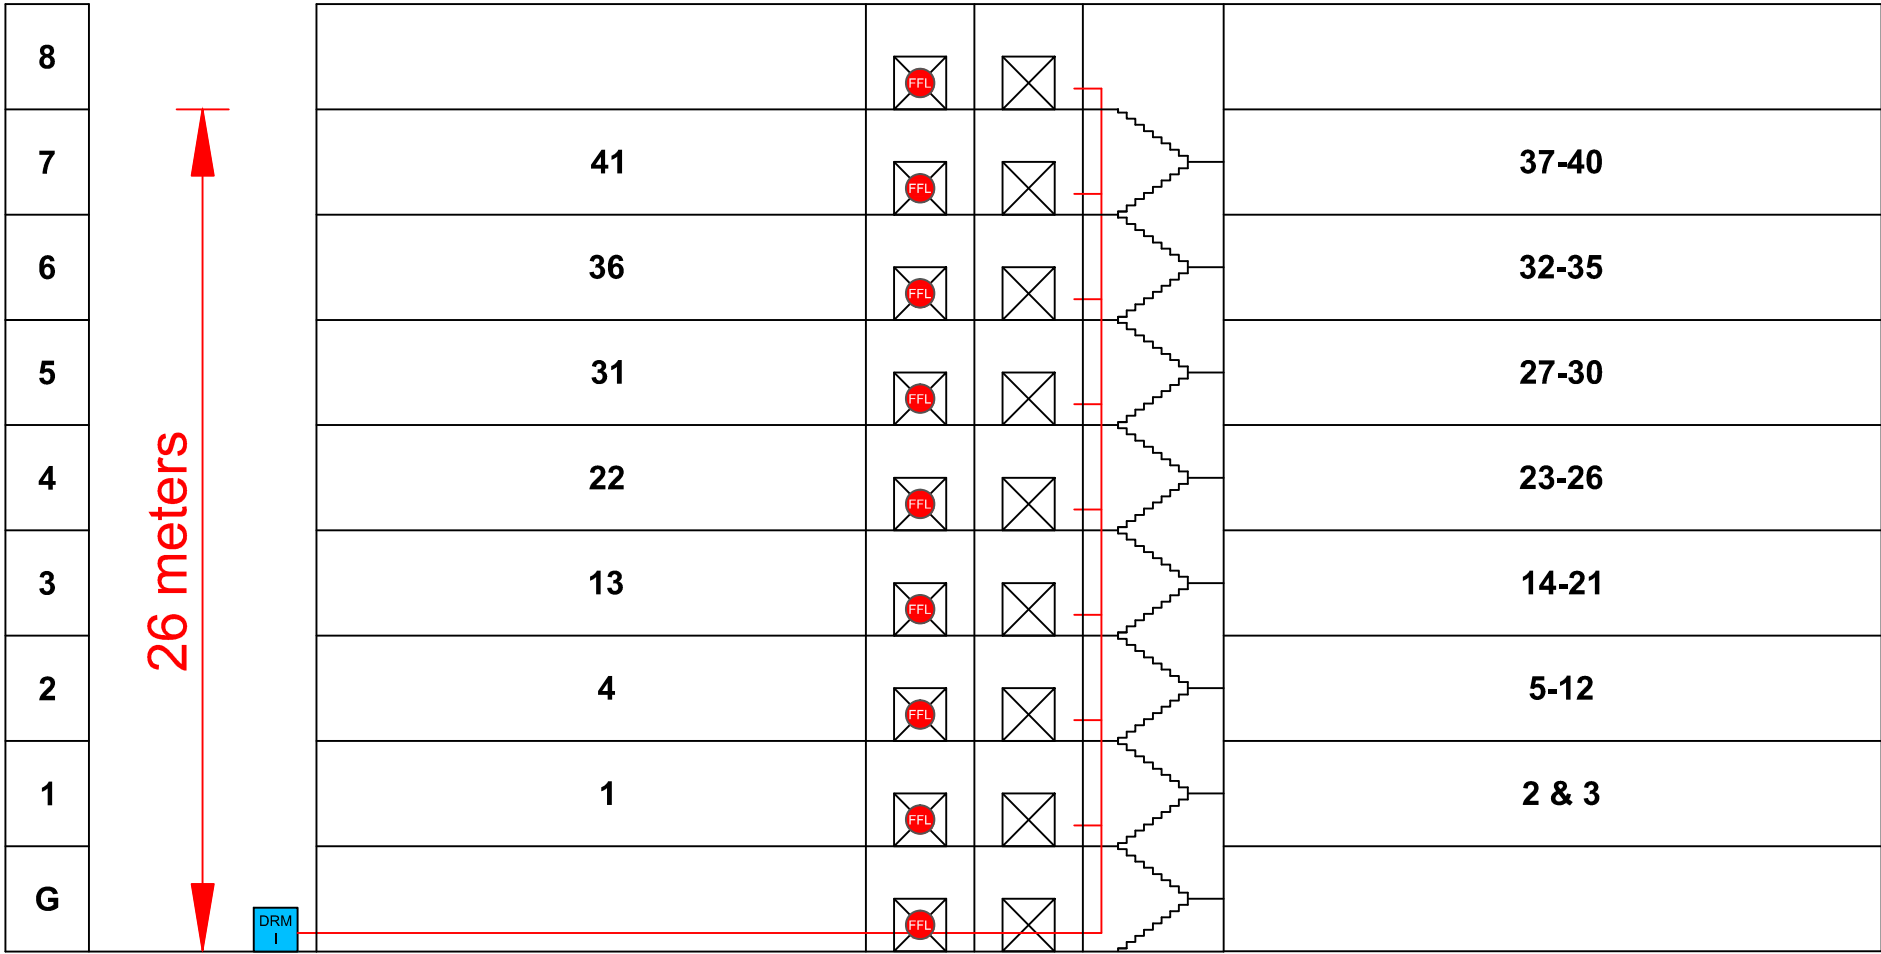

NOTE:

THIS DRAWING IS INTENDED FOR INCLUSION WITHIN THE PIB/ERP ONLY. DUE TO LACK OF SCALING AND INDICATIVE NATURE THIS DRAWING SHOULD NOT BE ISSUED FOR DESIGN OR CONSTRUCTION PURPOSE

MEASUREMENTS ARE APPROXIMATE

KEY:



FIRE FIGHTING LIFT



DRY RISER INLET



DRY RISER SCHEMATIC



DRAWING No.	APPROVED BY
002	
DRAWN BY	CHECKED BY
N.B.L	MP

DESCRIPTION
VERTICAL SECTION SCHEMATIC
SITE ADDRESS
Althorp Court, 26-41 Clovelly Road, Hounslow, TW3 4FF

JOB NUMBER		DATE
N/A		19/02/24
SCALE	UNIT	REVISION
N.T.S	mm	INFORMATION ONLY