


RESIDENTIAL /
COMMERCIAL
BUILDING

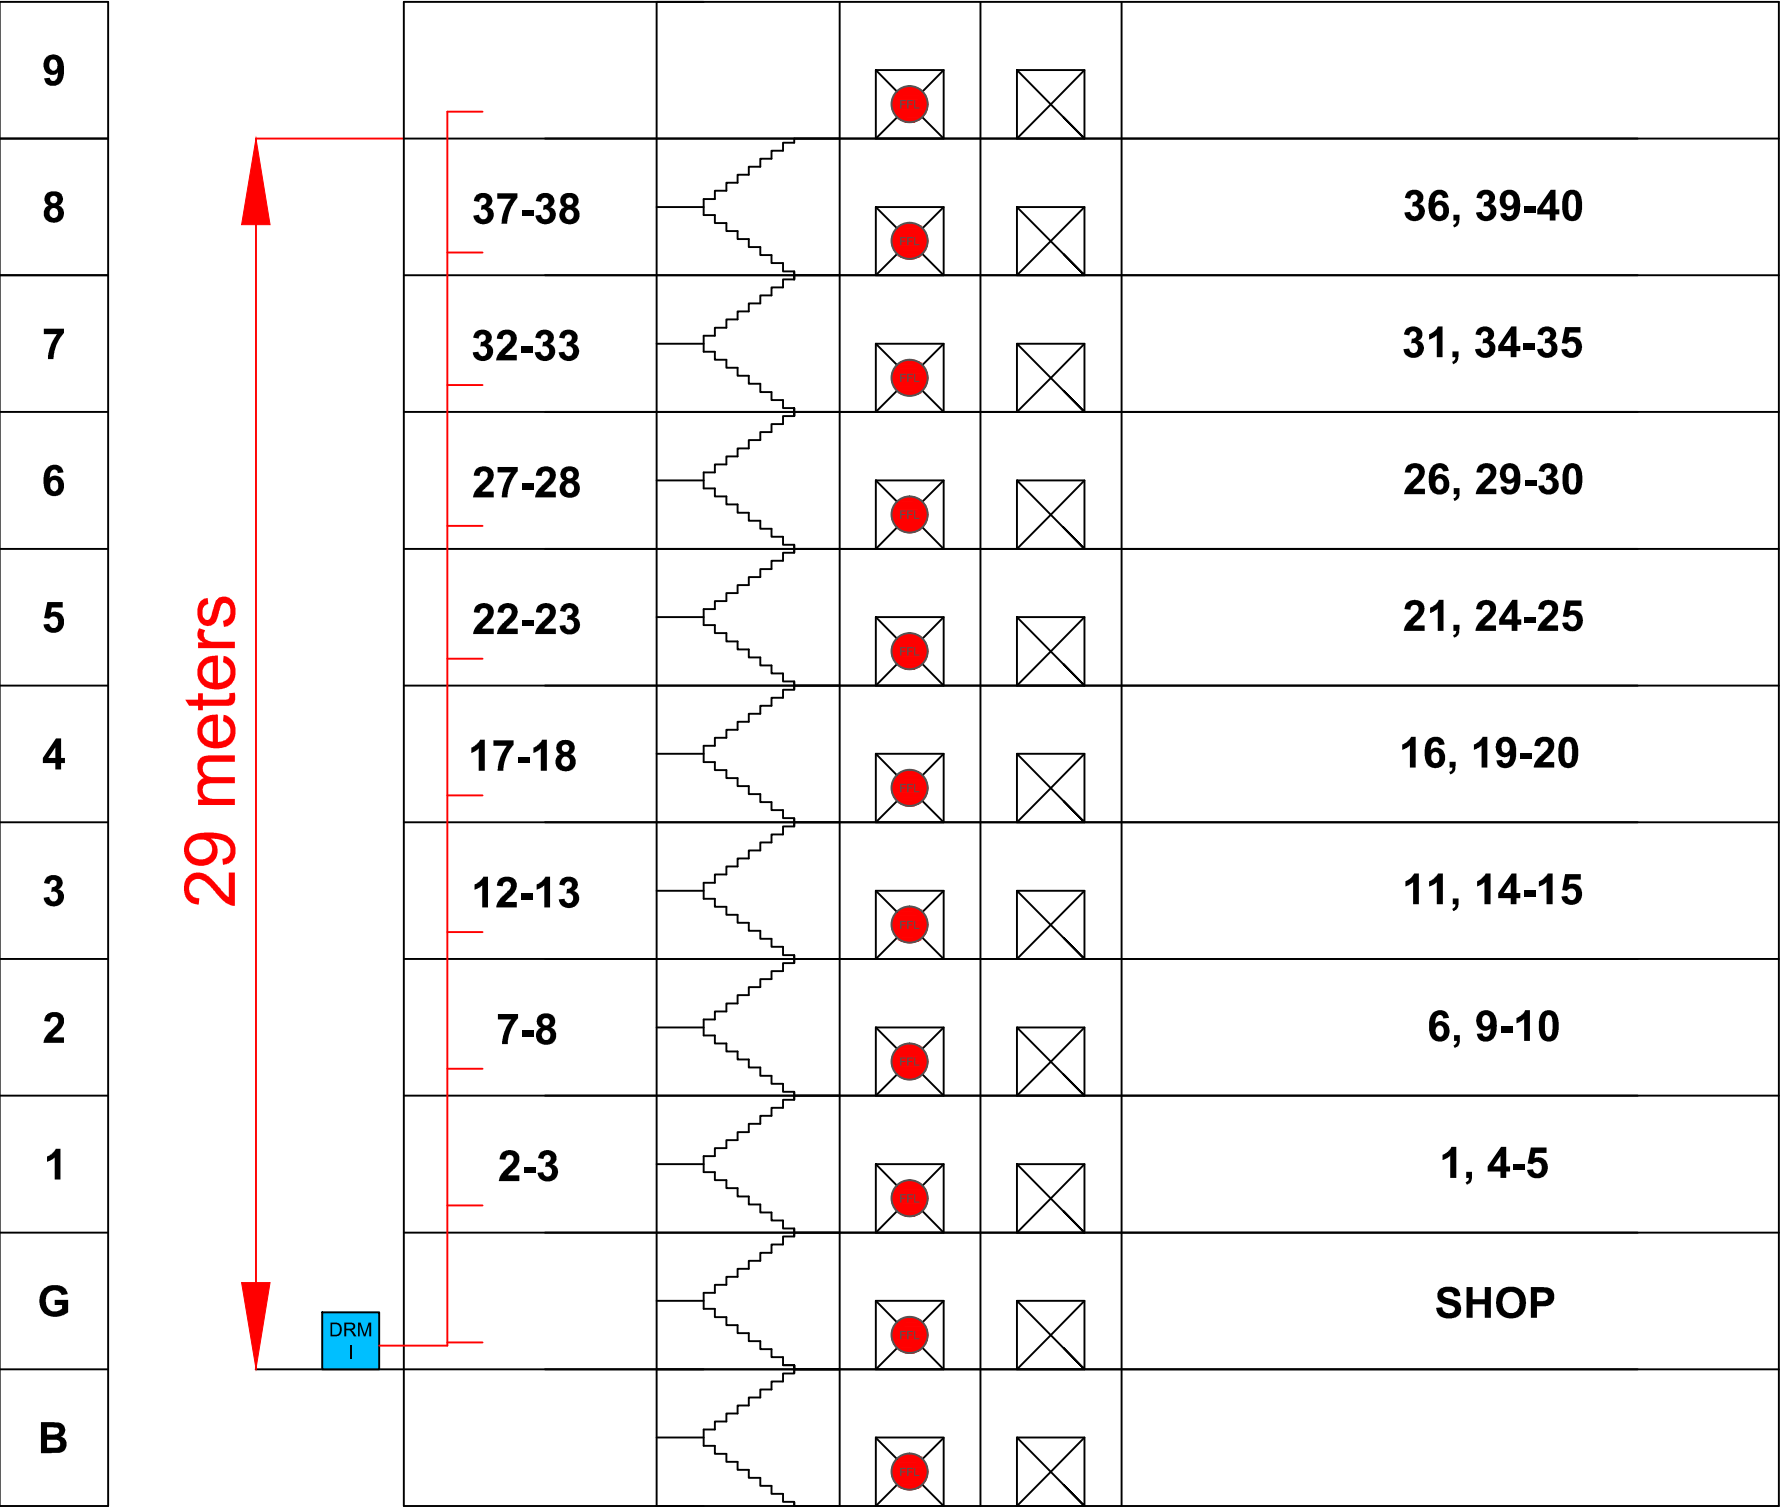

NOTE:
MEASUREMENTS ARE APPROXIMATE

KEY:
 FIRE FIGHTING LIFT
 DRY RISER INLET
 DRY RISER SCHEMATIC



DRAWING No.	APPROVED BY	DESCRIPTION
002		VERTICAL SECTION SCHEMATIC
DRAWN BY	CHECKED BY	SITE ADDRESS
N.B	M.P	1-40 Mayflower House, 19 Westferry Road E14 8GW

JOB NUMBER		DATE
N/A		13/8/23
SCALE	UNIT	REVISION
N.T.S	mm	INFORMATION ONLY