


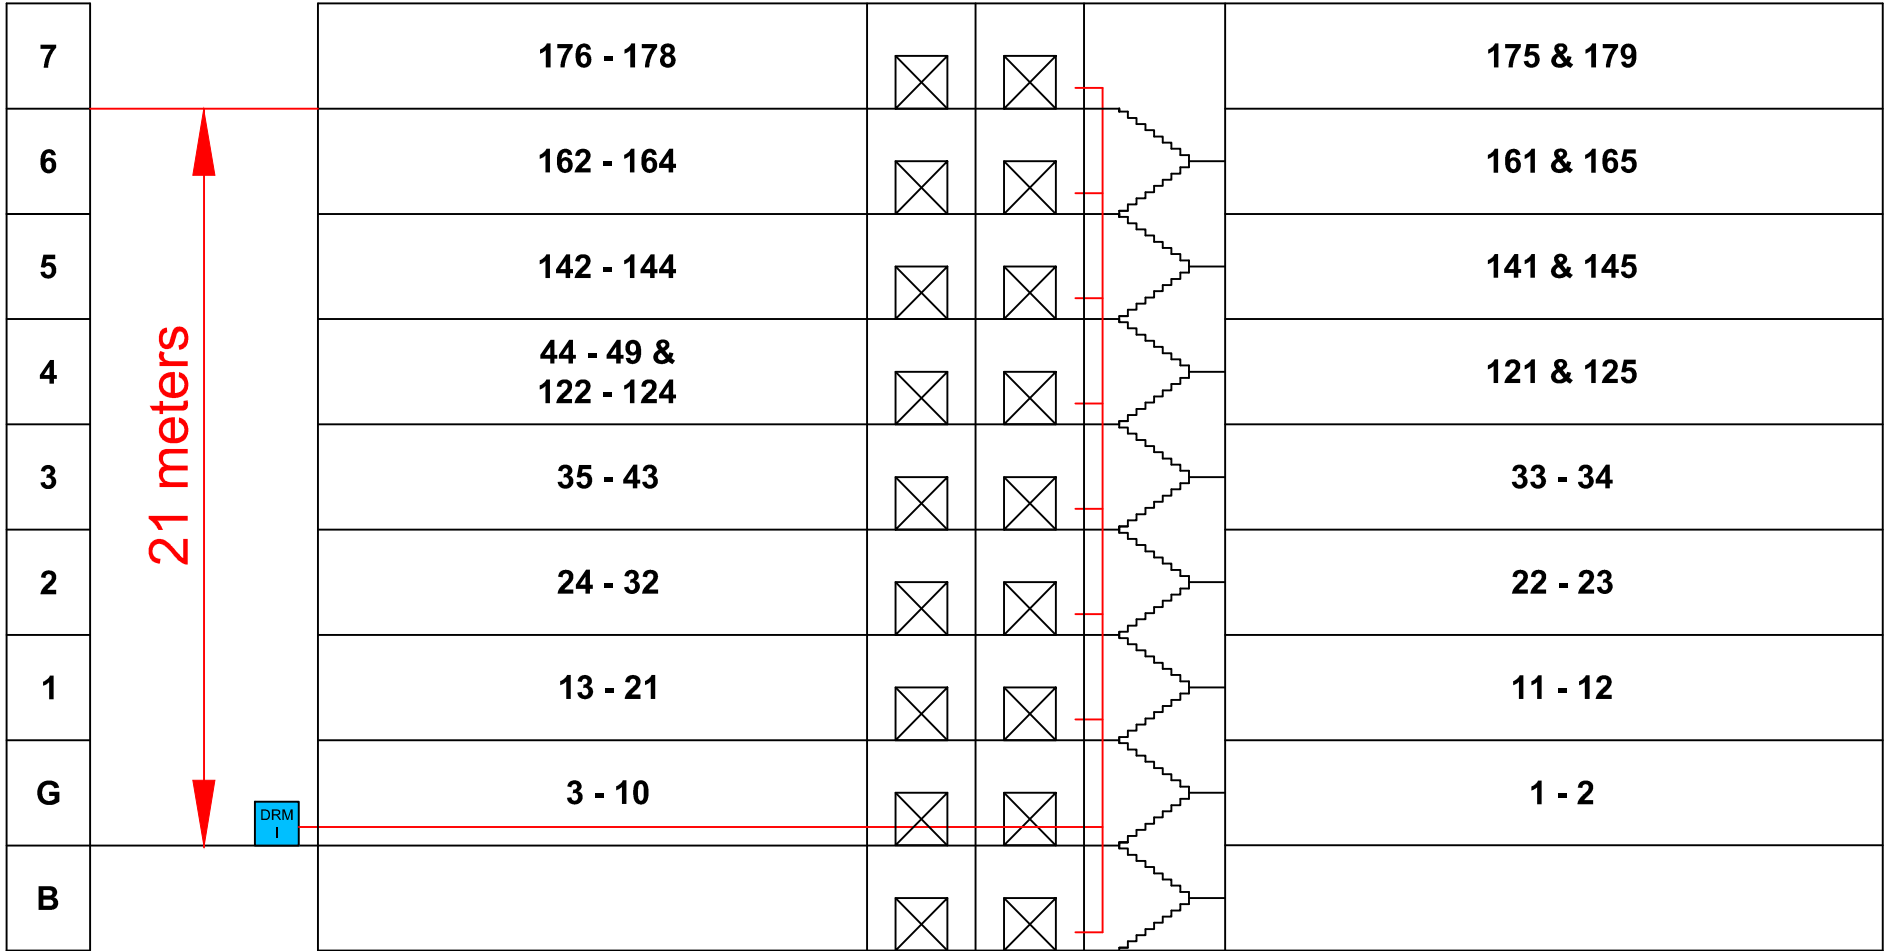

NOTE:
THIS DRAWING IS INTENDED FOR INCLUSION WITHIN THE PIB/ERP ONLY. DUE TO LACK OF SCALING AND INDICATIVE NATURE THIS DRAWING SHOULD NOT BE ISSUED FOR DESIGN OR CONSTRUCTION PURPOSE
MEASUREMENTS ARE APPROXIMATE

KEY:
 DRY RISER INLET
 DRY RISER SCHEMATIC

	DRAWING No.	APPROVED BY	DESCRIPTION	JOB NUMBER	DATE
	002		VERTICAL SECTION SCHEMATIC	N/A	21/02/24
	DRAWN BY	CHECKED BY	SITE ADDRESS	SCALE	UNIT
	N.B.L	MP	Block B Westgate House, 661 London Road, Isleworth, TW7 4AS	N.T.S	mm
				REVISION	INFORMATION ONLY