


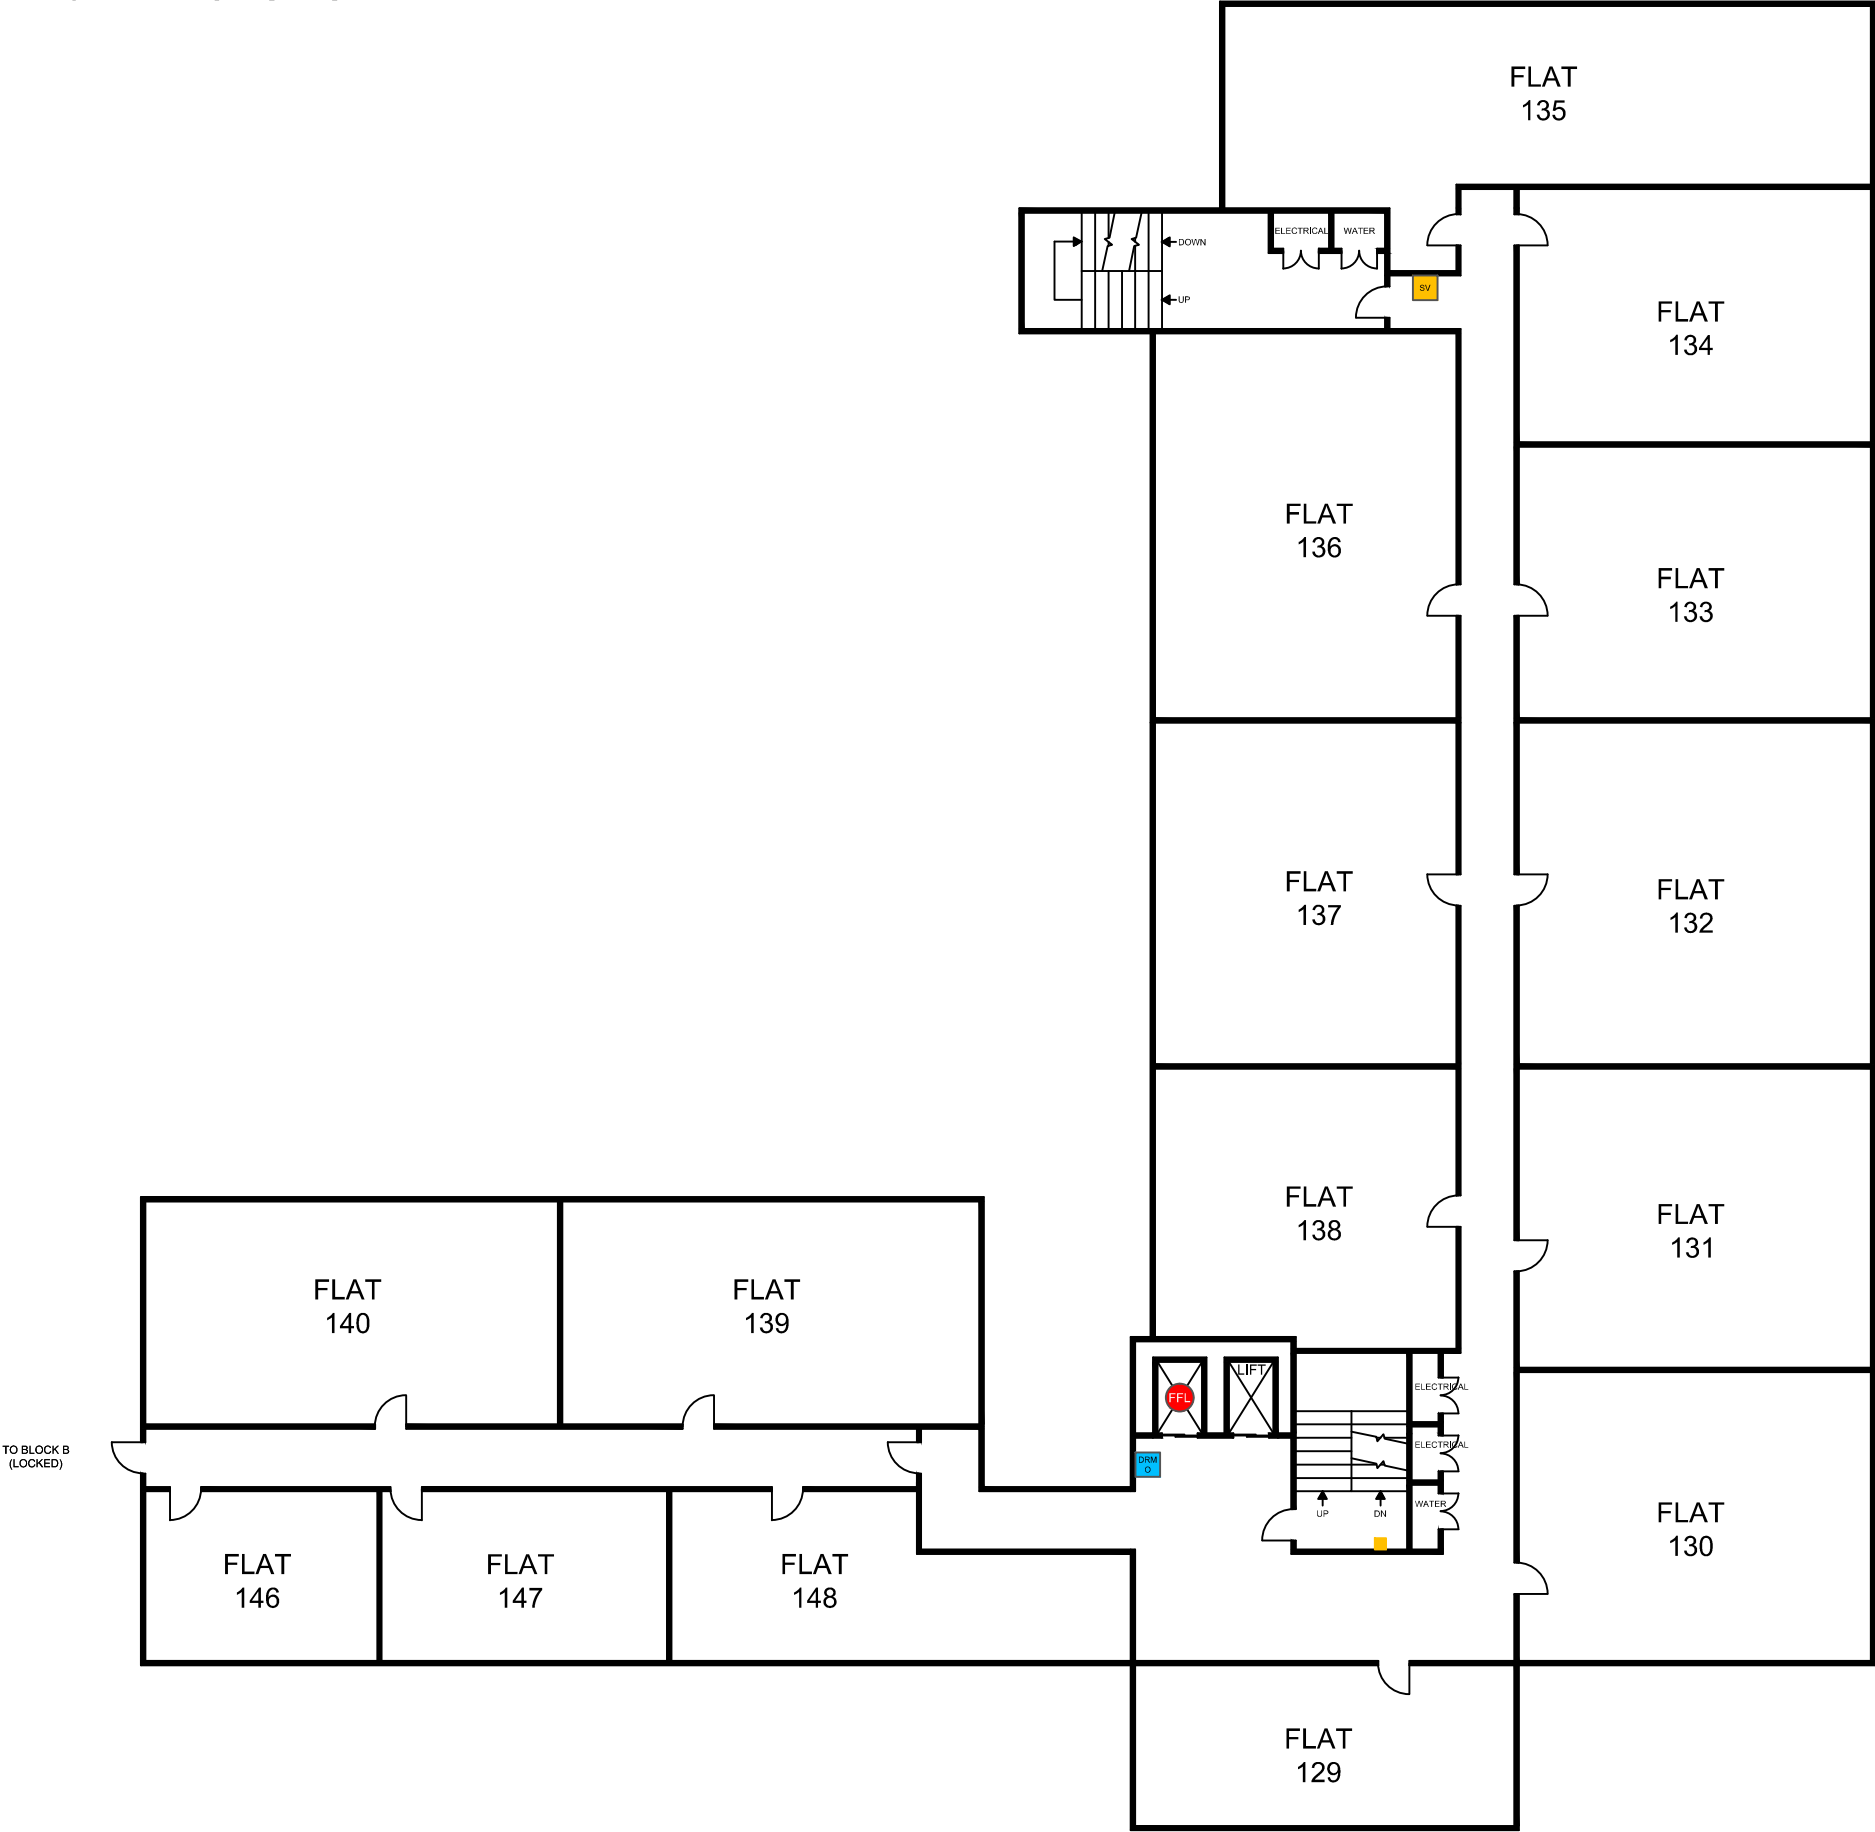

NOTES:

FLAT SEPARATION WALLS ARE APPROXIMATE AND TO BE CONFIRMED

THIS DRAWING IS INTENDED FOR INCLUSION WITHIN THE PIB/ERP ONLY. DUE TO LACK OF SCALING AND INDICATIVE NATURE THIS DRAWING SHOULD NOT BE ISSUED FOR DESIGN OR CONSTRUCTION PURPOSE

KEY:

-  SMOKE VENT SWITCH
-  FIREFIGHTING LIFT
-  DRY RISER OUTLET
-  SMOKE VENT

	DRAWING No.	APPROVED BY	FIFTH FLOOR LAYOUT					JOB NUMBER		DATE	
	012									23/02/24	
	DRAWN BY	CHECKED BY	Block A Westgate House, 661 London Road, Isleworth, TW7 4AS					SCALE	UNIT	REVISION	
	N.B.L	MP						N.T.S	mm	INFORMATION ONLY	