


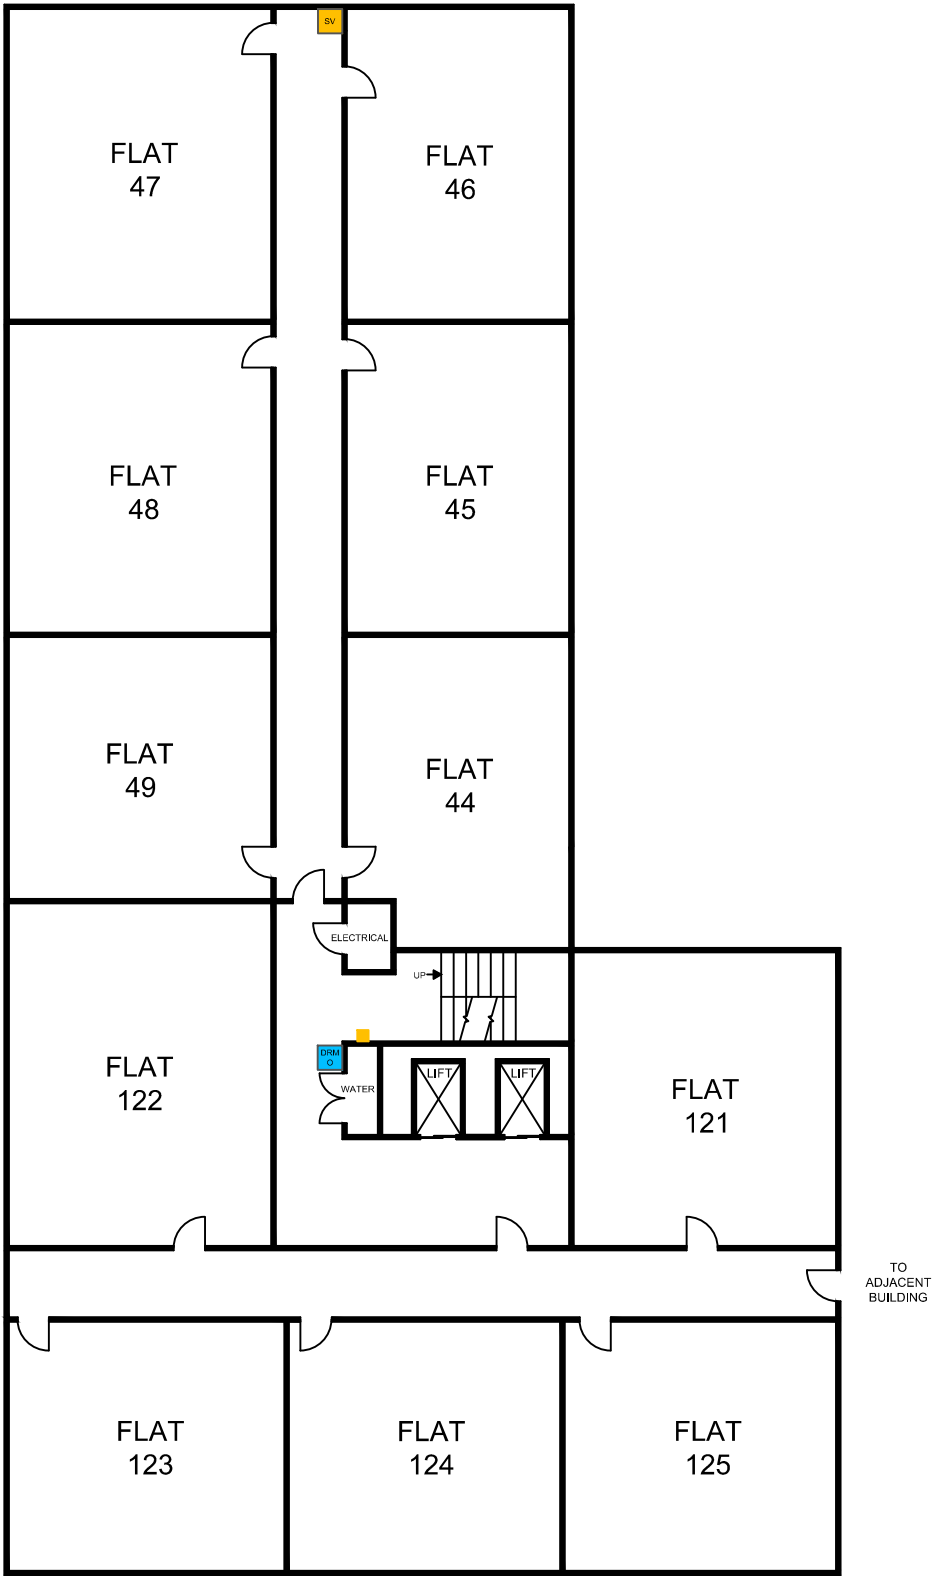

NOTES:

FLAT SEPARATION WALLS ARE APPROXIMATE AND TO BE CONFIRMED

THIS DRAWING IS INTENDED FOR INCLUSION WITHIN THE PIB/ERP ONLY. DUE TO LACK OF SCALING AND INDICATIVE NATURE THIS DRAWING SHOULD NOT BE ISSUED FOR DESIGN OR CONSTRUCTION PURPOSE

KEY:

- SMOKE VENT SWITCH
- DRY RISER OUTLET
- SMOKE VENT

	DRAWING No.	APPROVED BY	FOURTH FLOOR LAYOUT			JOB NUMBER		DATE
	011					N/A		21/02/24
	DRAWN BY	CHECKED BY	SITE ADDRESS			SCALE	UNIT	REVISION
	N.B.L	MP				N.T.S	mm	INFORMATION ONLY

Block B Westgate House, 661 London Road, Isleworth, TW7 4AS